



APPLICANT
1. MANAGER & PROVINCIAL
BALAGIRI COLLEGE OF SOCIAL SCIENCES
KALAMASSERY

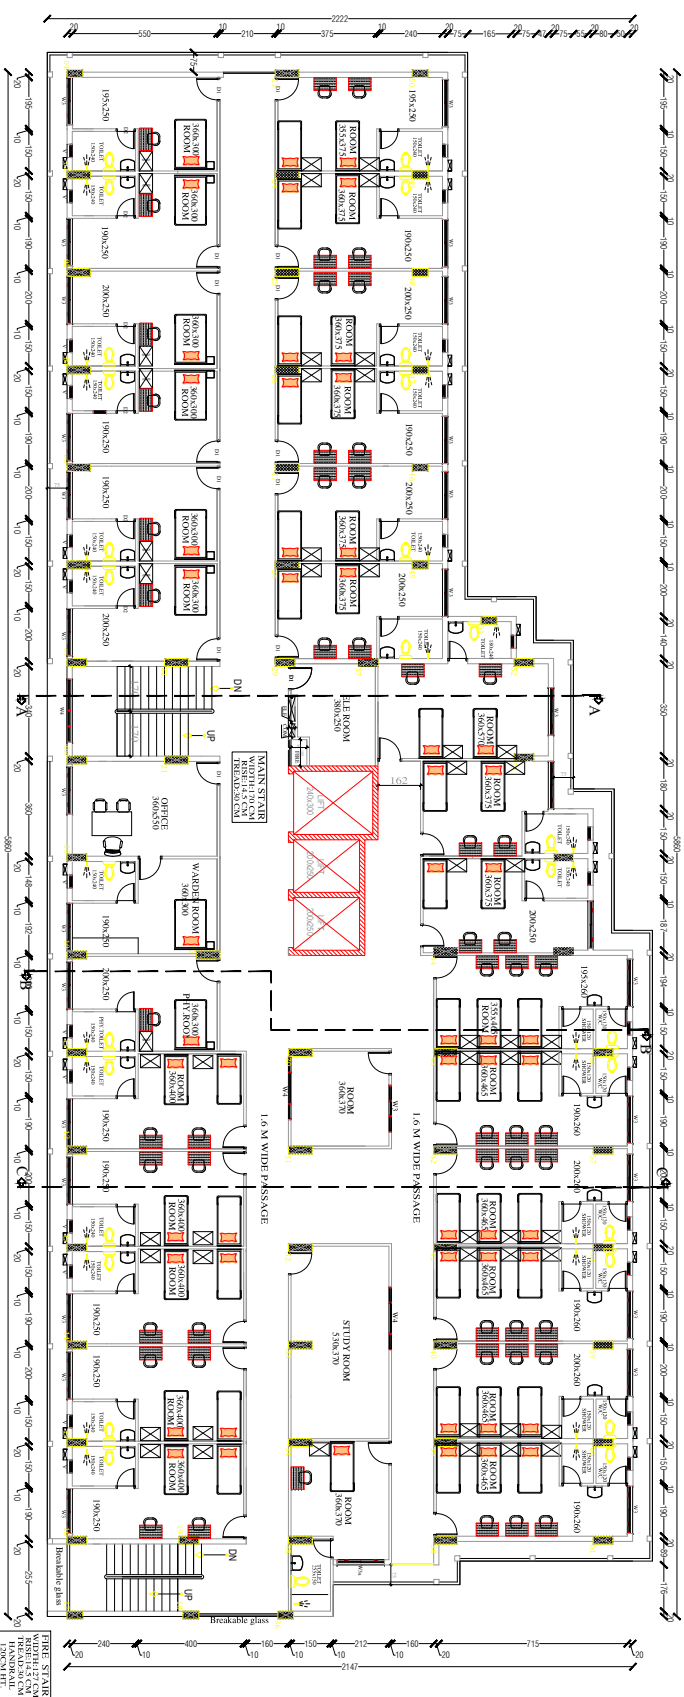

FIRST FLOOR PLAN

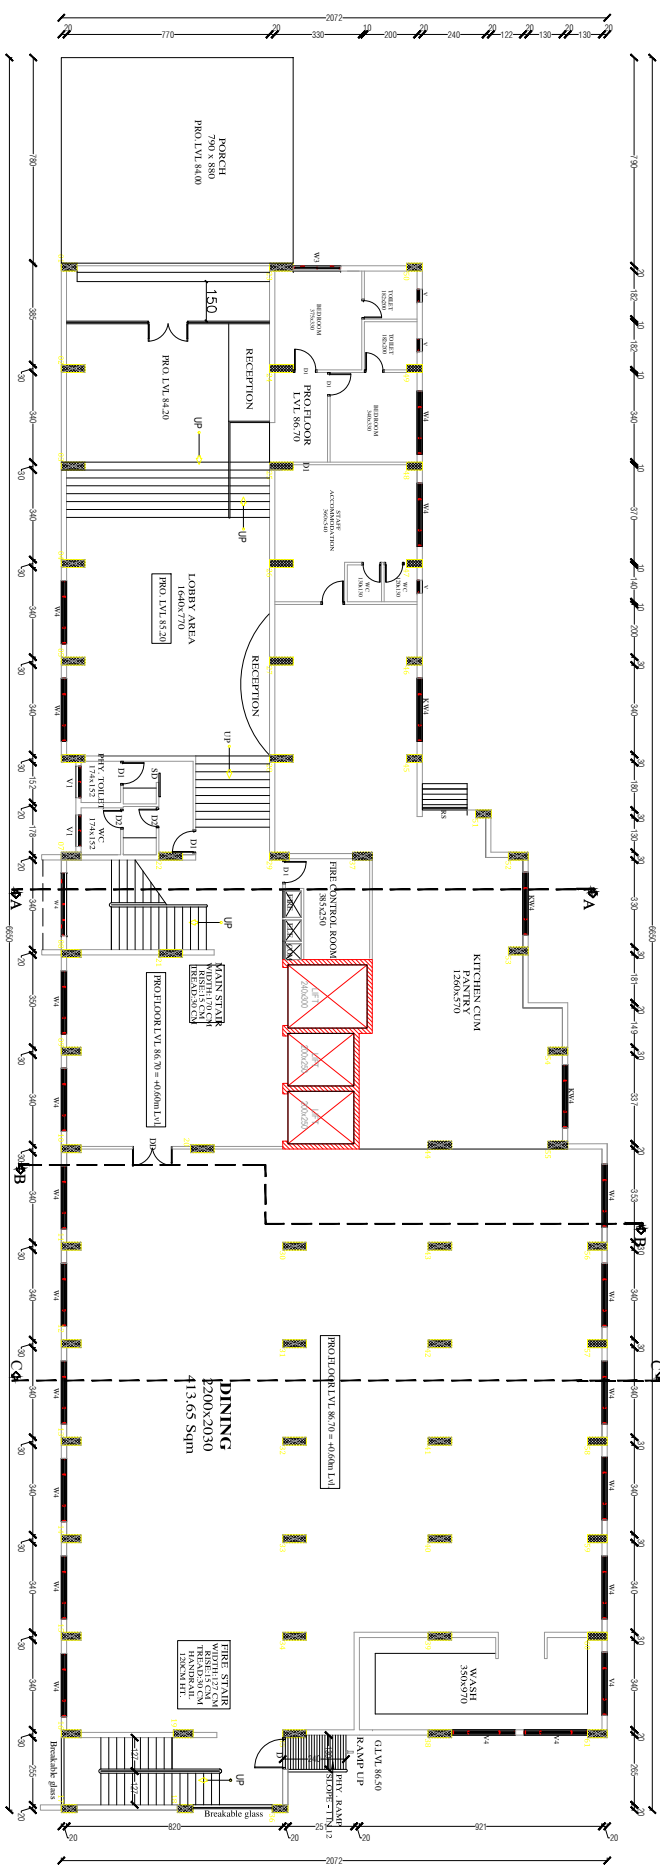

GROUND FLOOR PLAN

SCHEDULE OF JOINERY		
NO	MARK	DESCRIPTION
1	WD	MAIN DOOR
2	DO	DOOR DOOR
3	DO	DOOR DOOR
4	DO	DOOR DOOR
5	DO	DOOR DOOR
6	DO	DOOR DOOR
7	DO	DOOR DOOR
8	DO	DOOR DOOR
9	DO	DOOR DOOR

ALL DIMENSIONS IN CM		
SCALE	1:100	
DATE	10.08.18	
DRAWN	DAVA	
CHECKED	ANTONY	
PROJECT	PROPOSED HOSTEL BUILDING AT KALAMASSERY	

SHEET TITLE GROUND FLOOR PLAN/FIRST FLOOR PLAN	ARCHITECT A/K C GEORGE & ASSOCIATES
NO. 77 SECOND CROSS ROAD	GRINMAGAR, KODAMANTHRA
KOCHI - 682 020	
Certified that the building plan is prepared in accordance with the provisions in the Kerala Municipality Building Rules, 1989, Kerala Municipality Act, 1984 and the provisions contained in the sanctioned Town Planning Schemes.	
A. K. C. GEORGE	DRG. NO. 02