


PLAN OF YACKOBIYAN HALL CHERANELLOOR

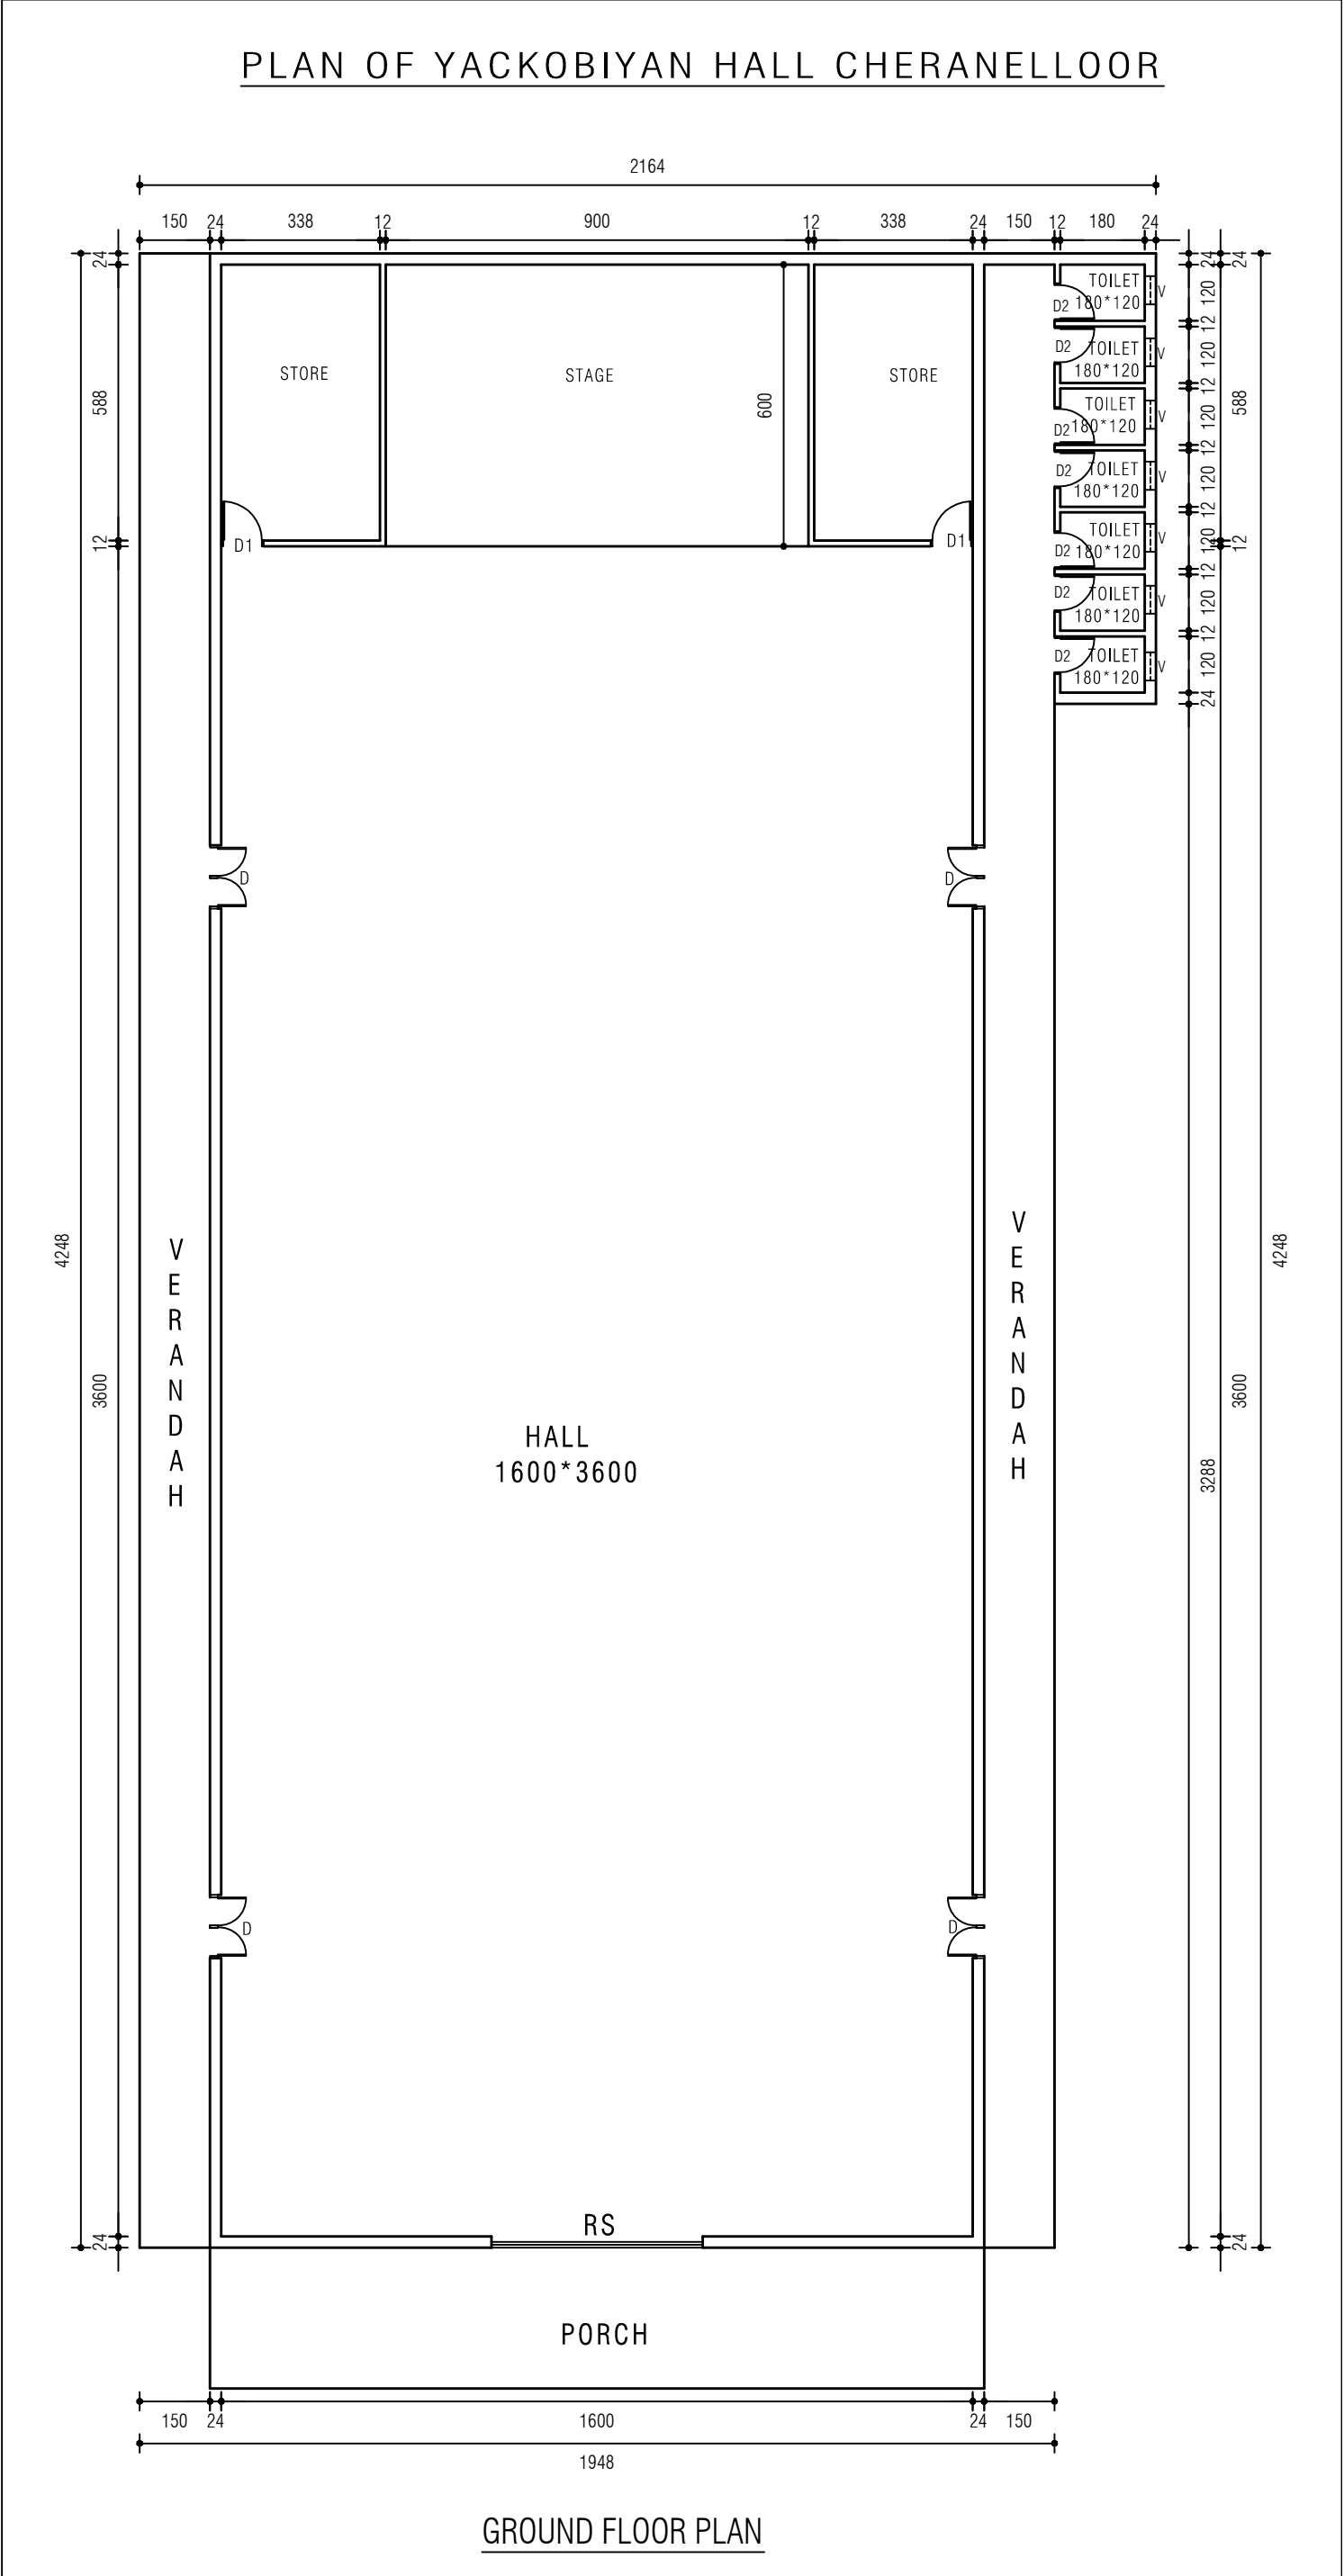

CLIENT	AREA DETAILS PLINTH AREA-848.25 m ² (9128 Sqft) CARPET AREA- 576 m ² (6198 Sqft)	ARCHITECTS :- AALAYAM INNOVATE P.A GEORGE VARGHESE ENGG: CONSULTANT : E mail : alayamdesigns@gmail.com OPP: ST: JAMES CHURCH CHERANELLOOR , KOCHI -34 PH:9633377724
--------	--	---